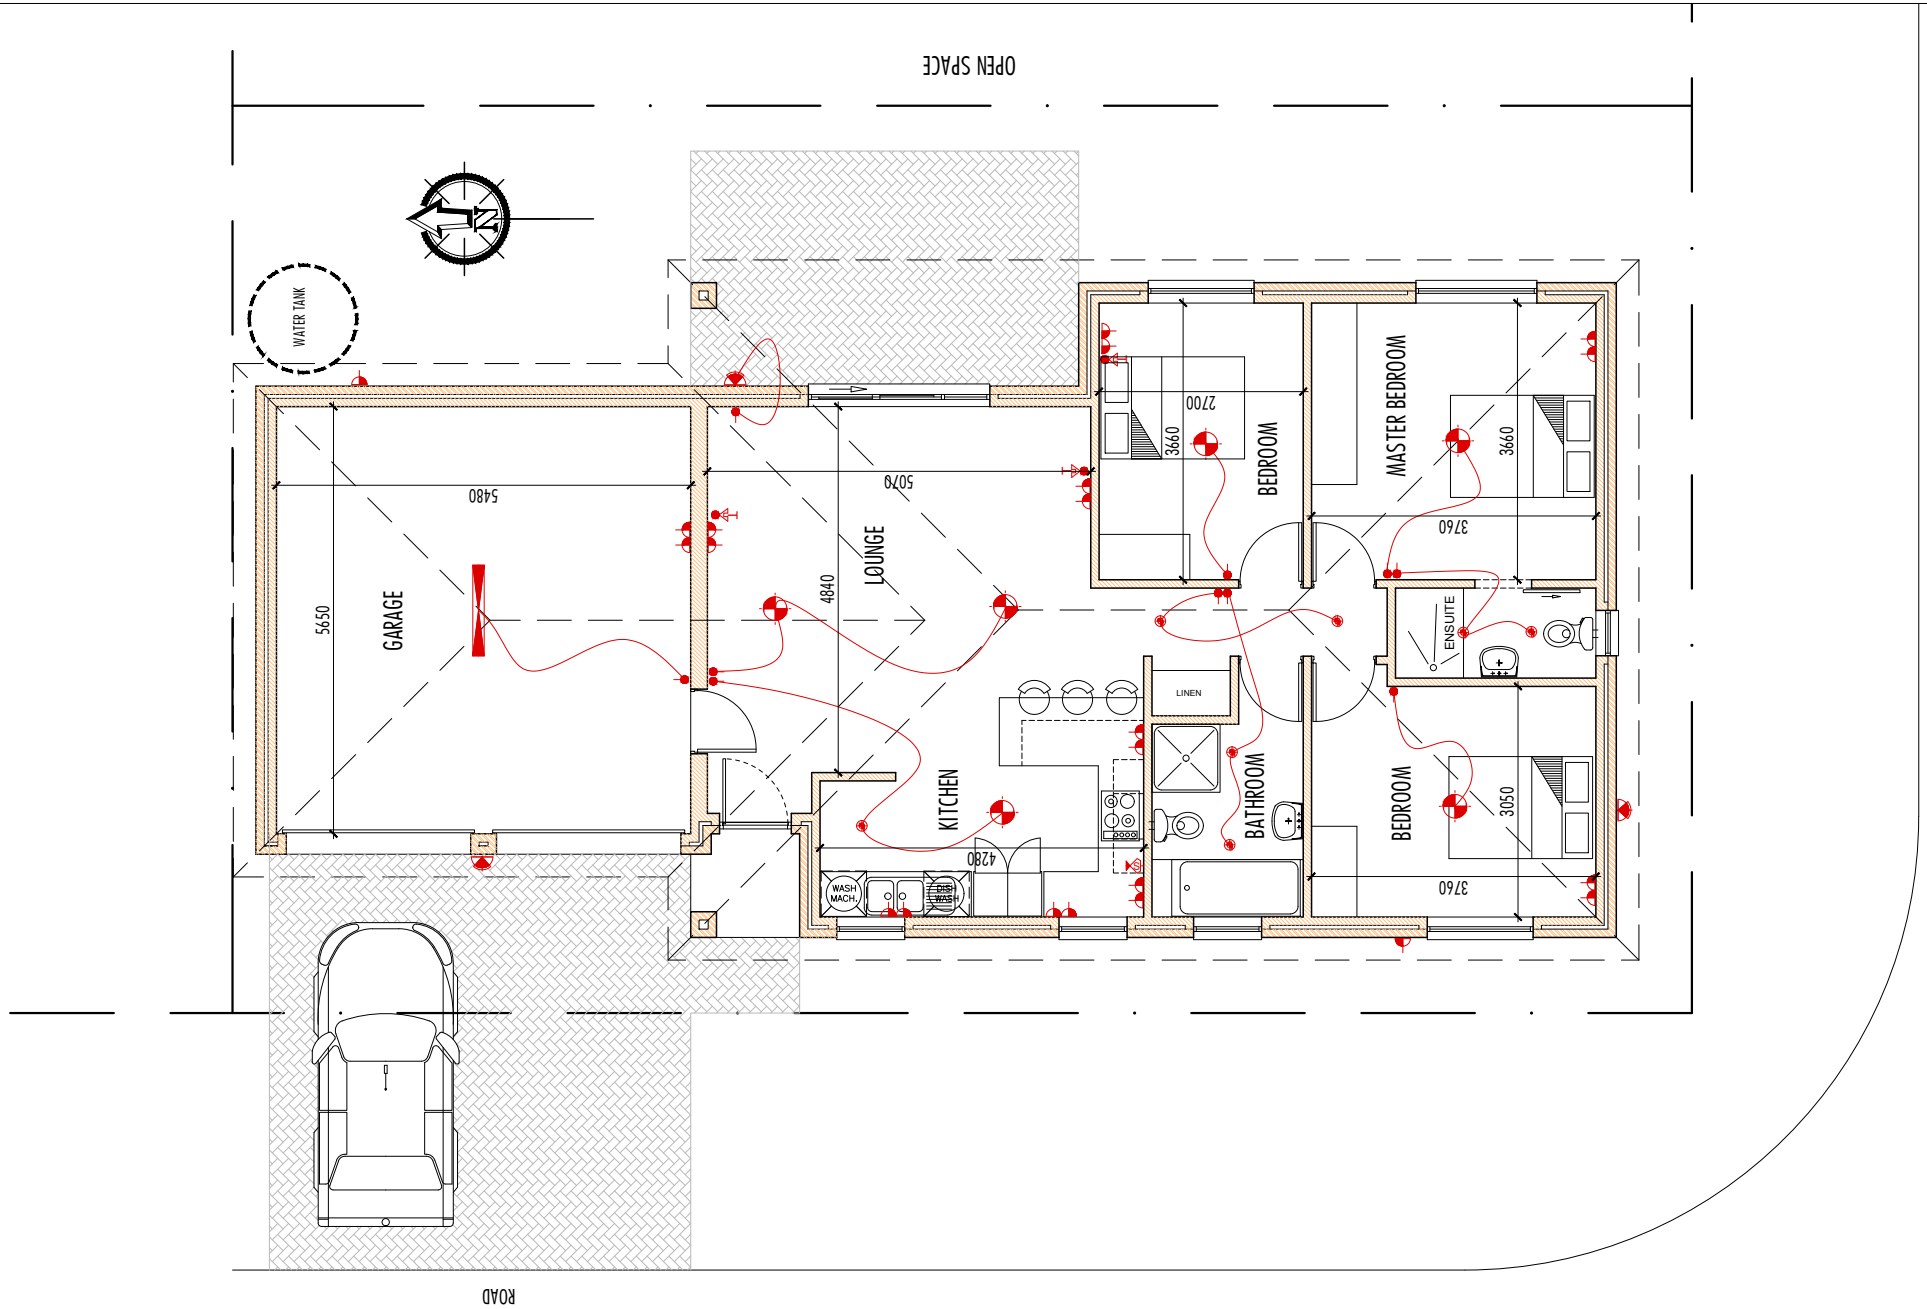

VALLEY VIEWS

premier development

House 05 - ERF 4688 - 141 m²

JONES McWILLIAMS & GROSSE
ARCHITECTS
28a PARK LANE WEST
DEER PARK
PORT ELIZABETH
6070
P.O.BOX 2611
WALMER
PORT ELIZABETH
6065
ARCHITECT: M.J. GROSSE
SACAP: 23910
REG. No. 4984
PRESMOPLPE@GOWAN.COM
T: 082 569 1388

VALLEY VIEWS: HYBRID TOWN HOUSE DEVELOPMENT
CONSOLIDATION 4677 KABEGA, PORT ELIZABETH
PREMIER DEVELOPMENT CK 2003 0364 2923

VALLEY VIEWS - _____

DWG No._____ Revision:
Scale Varies
Date _____